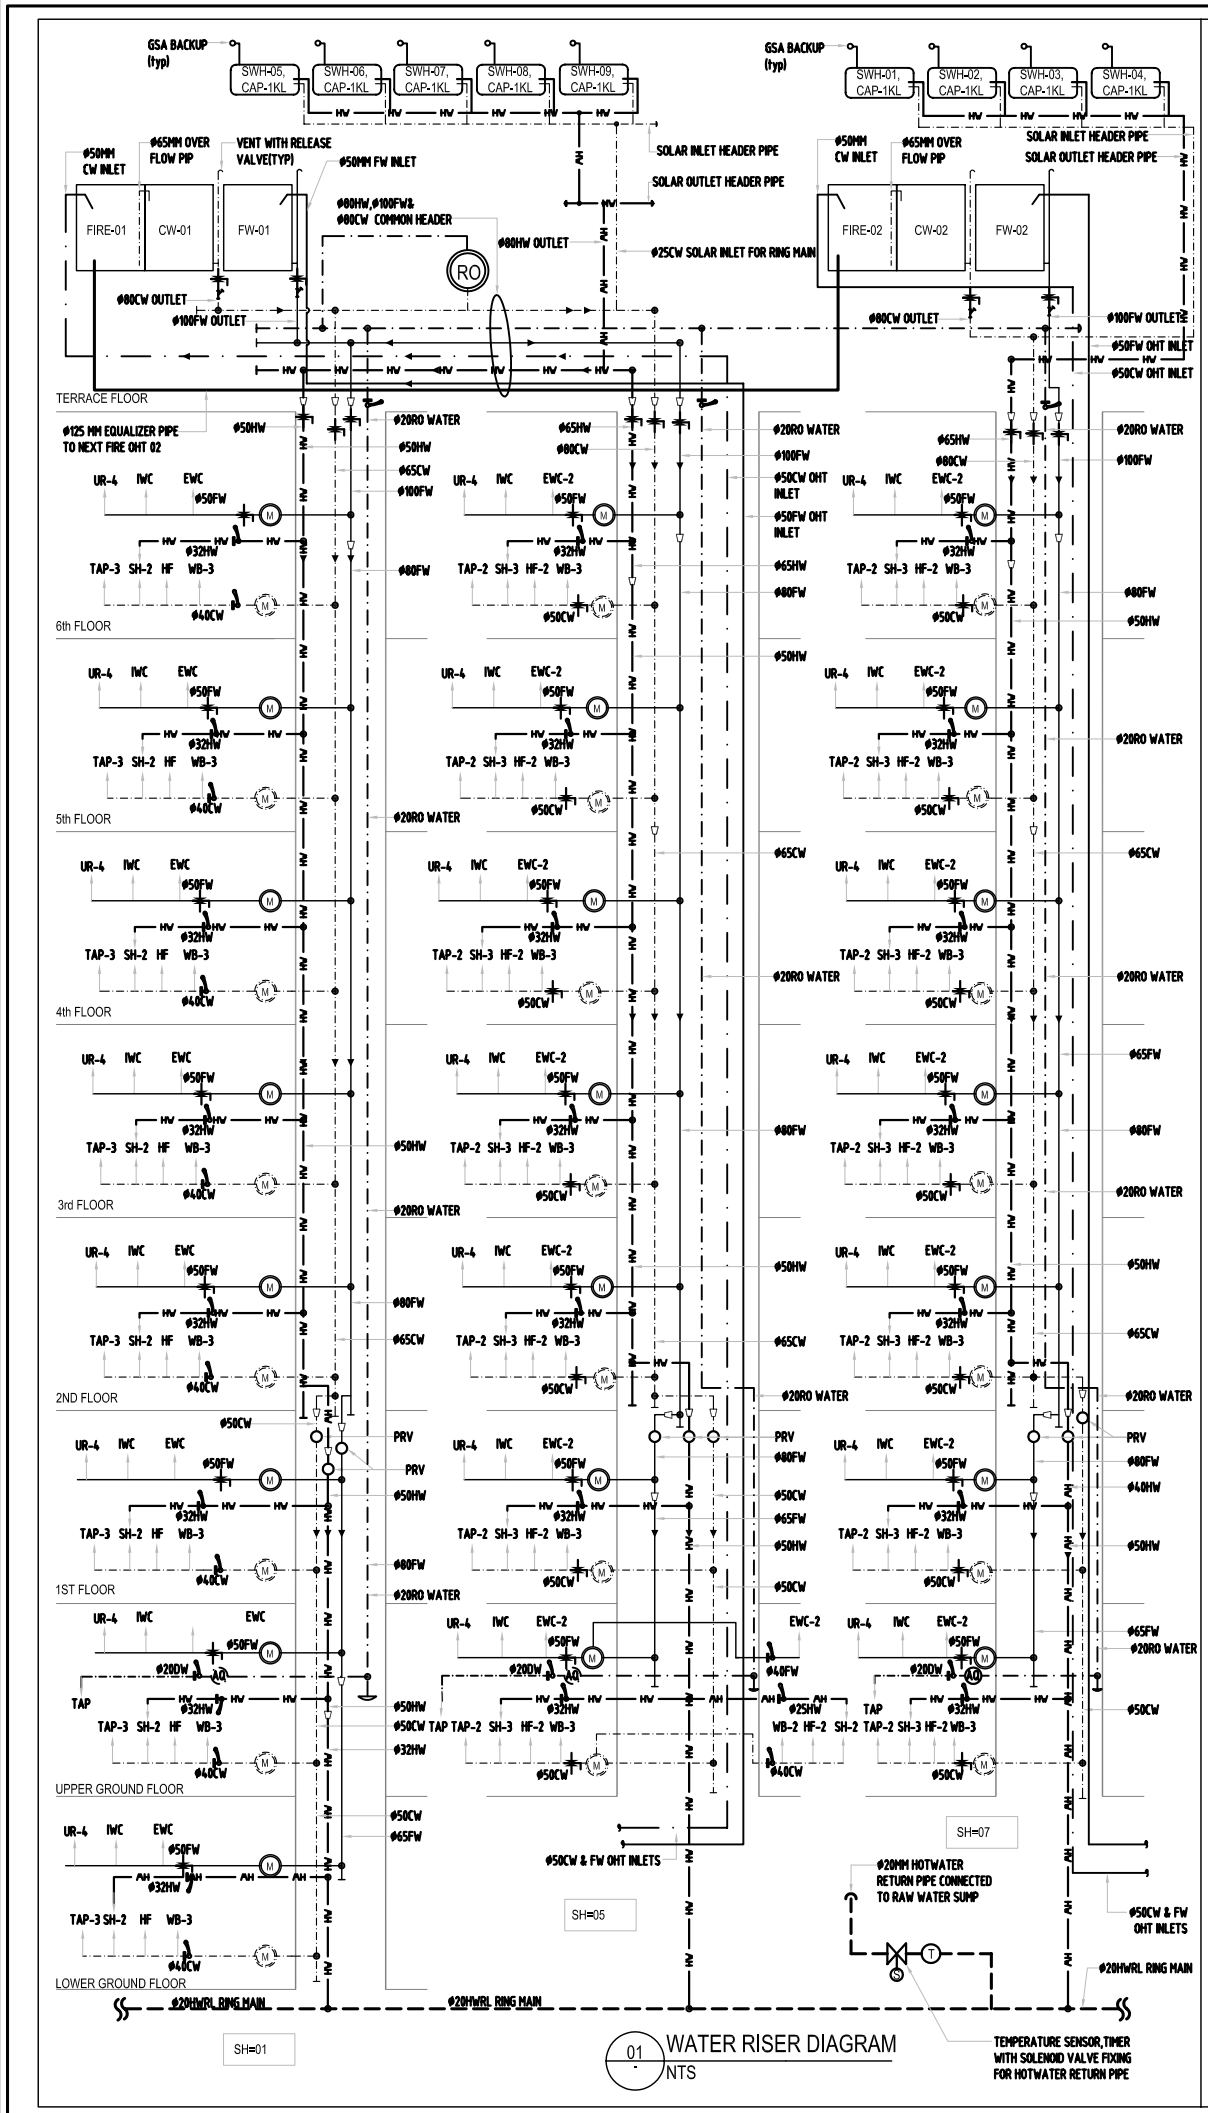

01 WATER RISER DIAGRAM
NTS

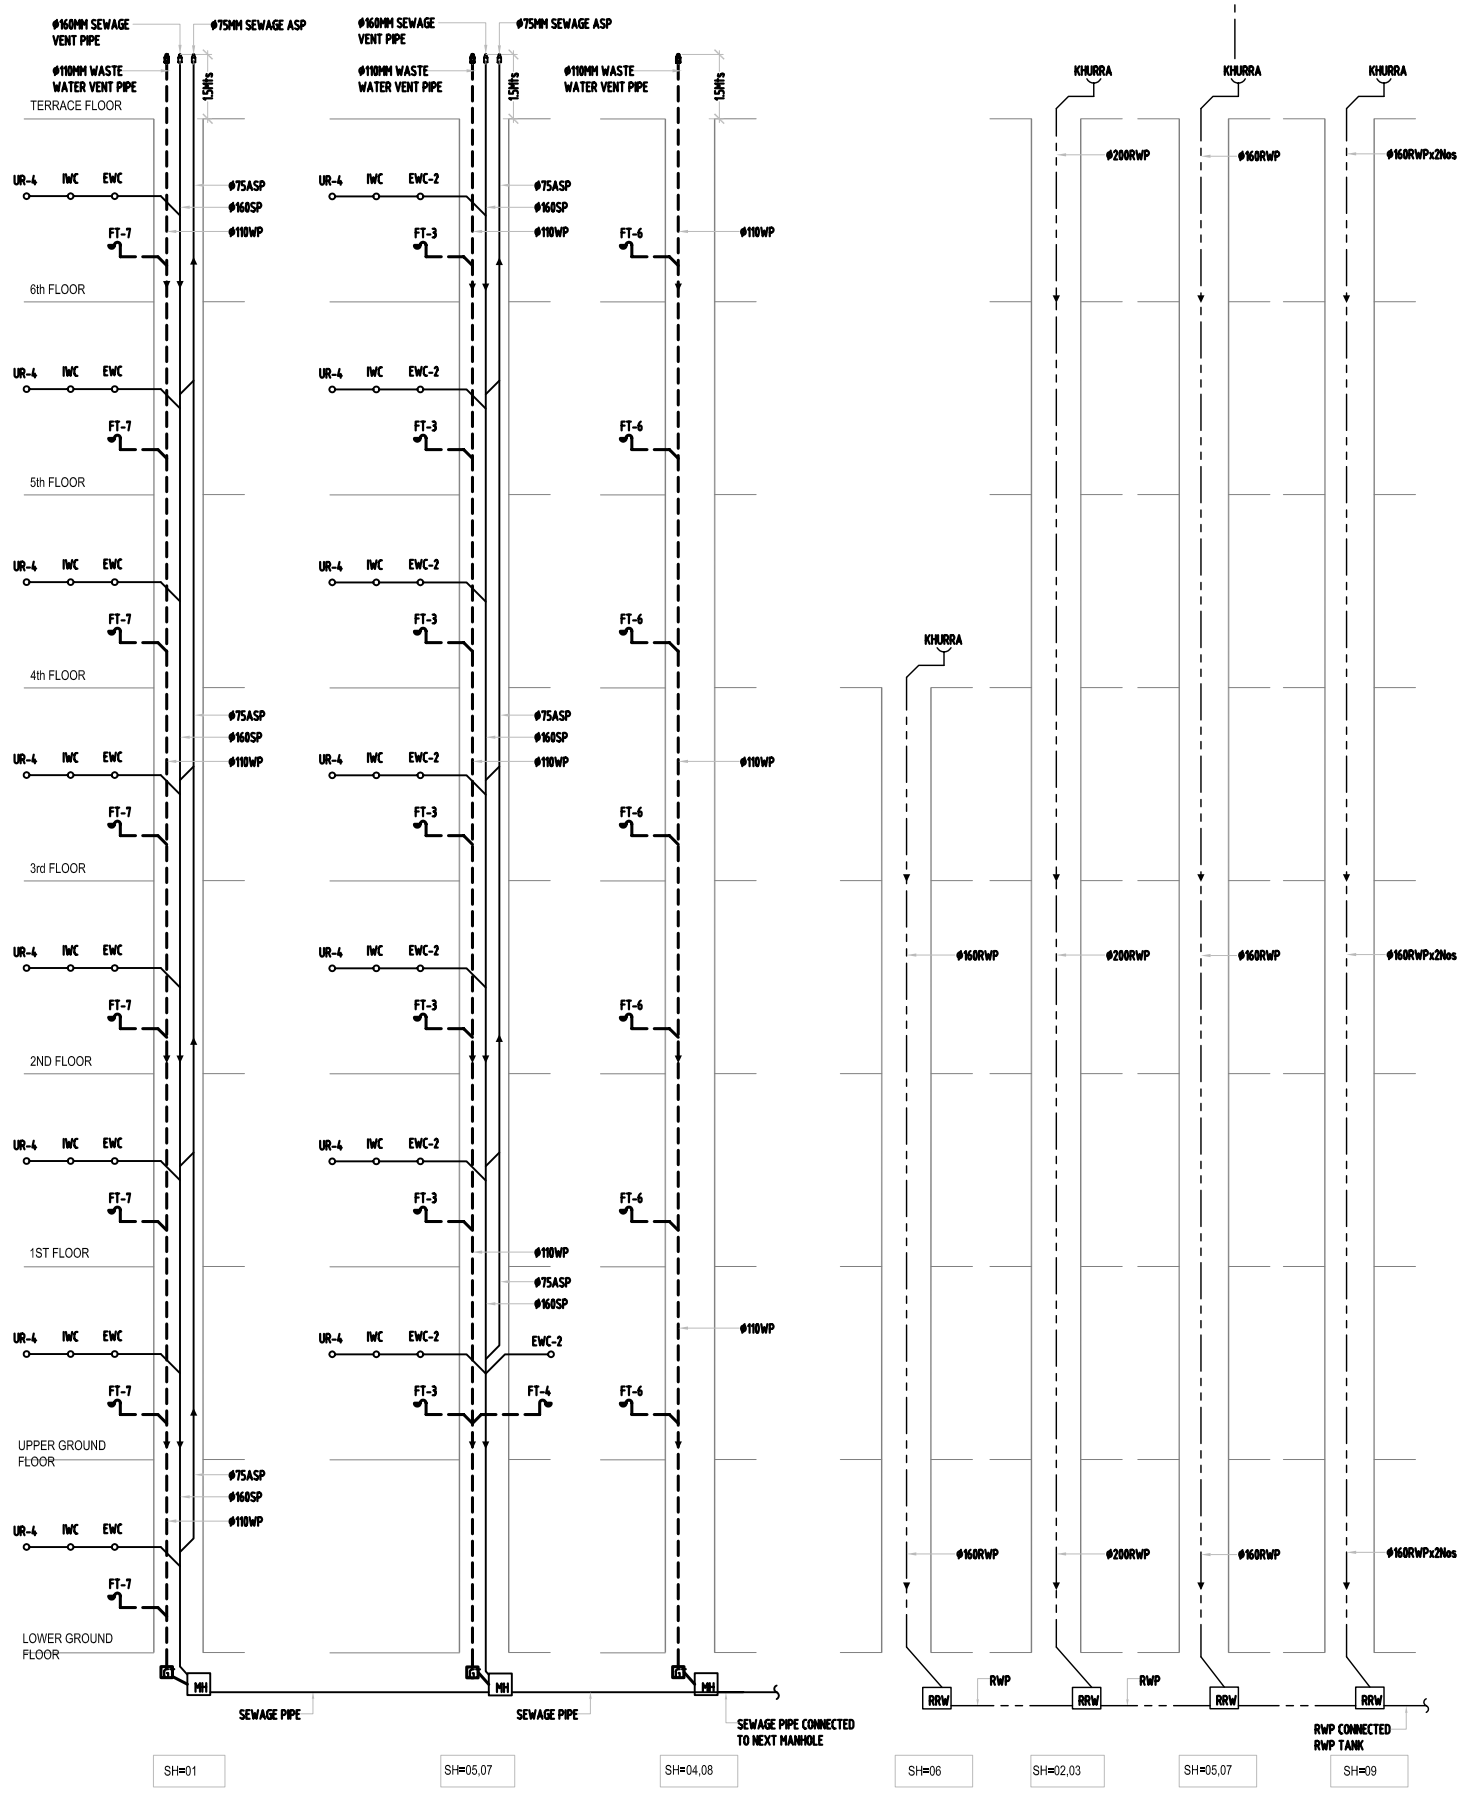

02 WASTE & SEWAGE & RAINWATER DOWN COMER DIAGRAM
NTS

KEY PLAN

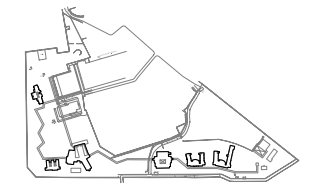

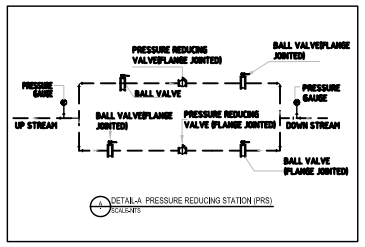

DETAIL-A PRESSURE REDUCING STATION (PRS)
NO SCALE

FOR-TENDER

REV	DATE	DESCRIPTION	DRAWN	APPD
R2	12-07-2011	FOR-TENDER	TCL	MB
R1	12-04-2011	FOR-TENDER	TCL	MB
R0	1-09-10	FOR-TENDER	KNP	MB

CLIENT

IIIT-D

PROJECT CONSULTANT

McD BERL smart environs
Mc D Built environment research laboratory pvt Ltd,
L-16, 3rd CROSS,26th MAIN ROAD, 1st PHASE, JP NAGAR,
BANGALORE-560 078,PH: 91 80 41214020.
Website: www.mcdberl.com

ARCHITECT

Sanjay Prakash & Associates
R1/301,
Hauz Khas Enclave
New Delhi - 16
Ph. 011-41655697
Email: spa@sanjayprakash.co.in

PROJECT TITLE

III-T D

DRAWING TITLE

WATER RISER,SEWAGE DOWNCOMMER & RAINWATER DOWNCOMMER DIAGRAM-BOYS HOSTEL

SCALE	DATE	DESIGNED	DRAWN	CHECKED	APPROVED
NTS	12-07-2011	MBD	TCL	MBD	MB

JOB NUMBER	DRAWING NUMBER	REVISION	SHEET
1217	P-802	R2	A1

This drawing is the property of Mc D Built environment research laboratory pvt Ltd.
no part of the drawing may be reproduced in any manner whatsoever without permission from Mc D BERL.